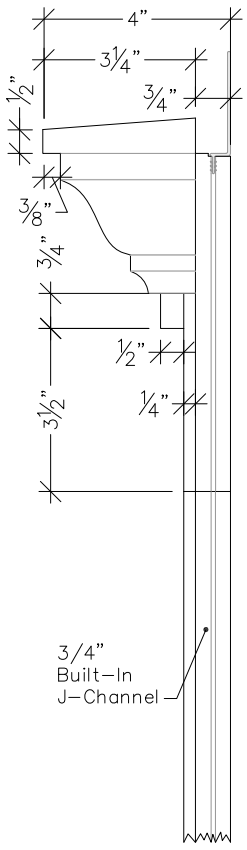

Detail #1

3"=1'-0"

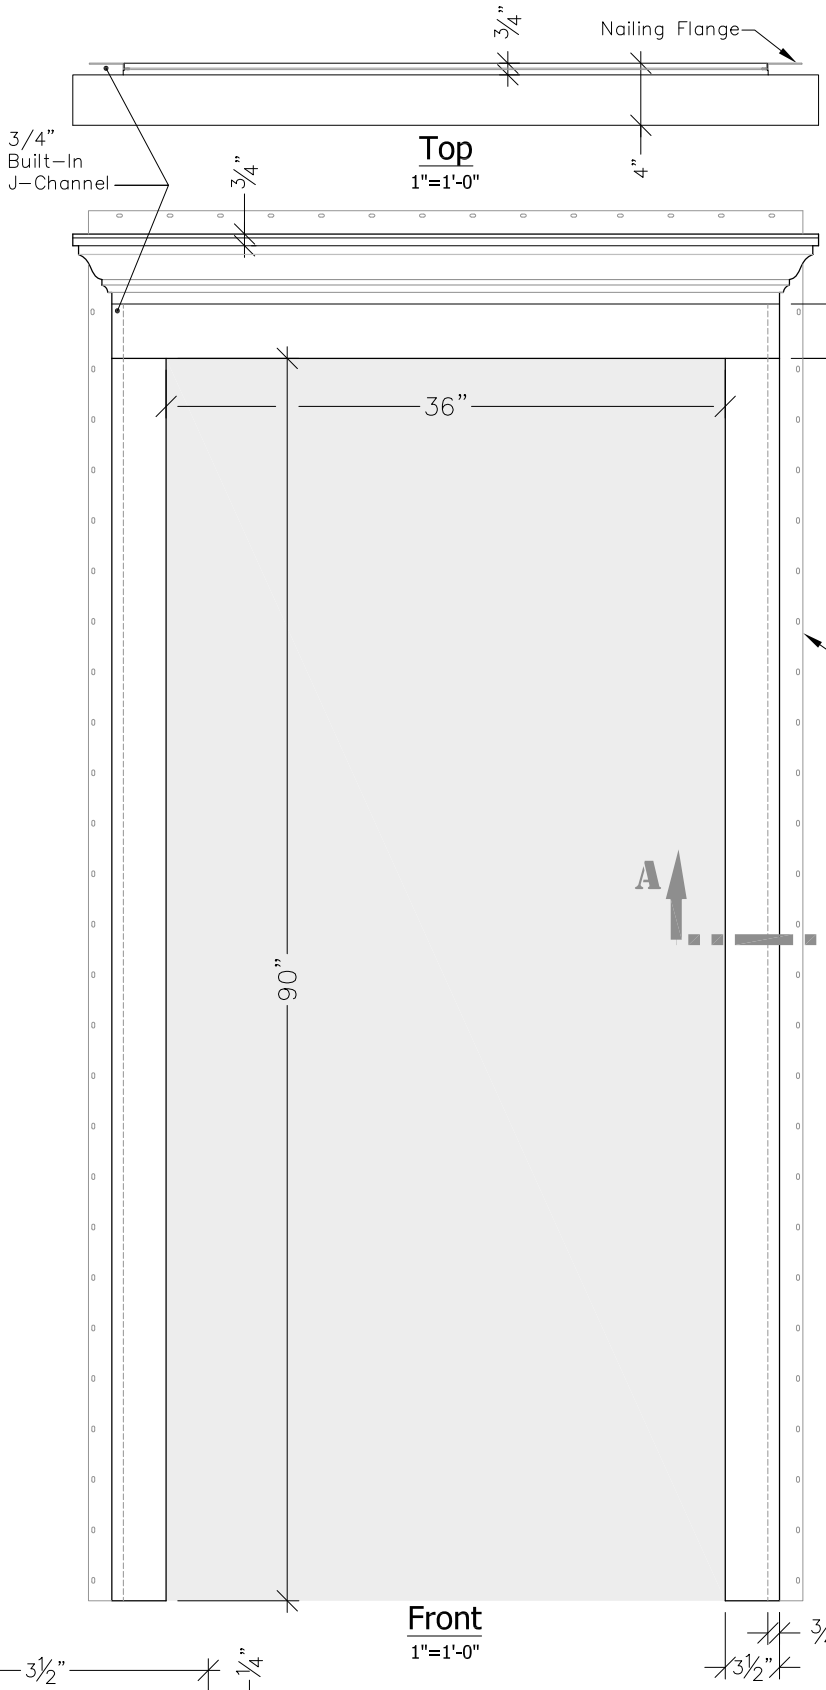

Front

1"=1'-0"

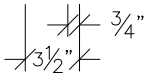

Side

1"=1'-0"

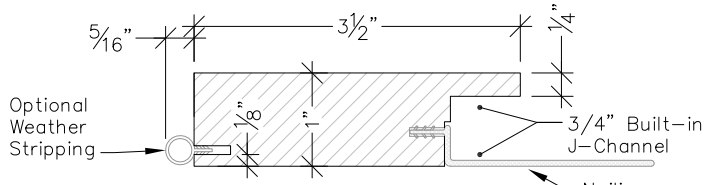

Section A-A

5/4 x 4" with Optional
Weather Stripping

6"=1'-0"

Trim Solutions, LLC.
132 Main Street, P.O. Box 793
East Windsor, CT 06088
860.758.7900
trimsolutions.net

DS-10