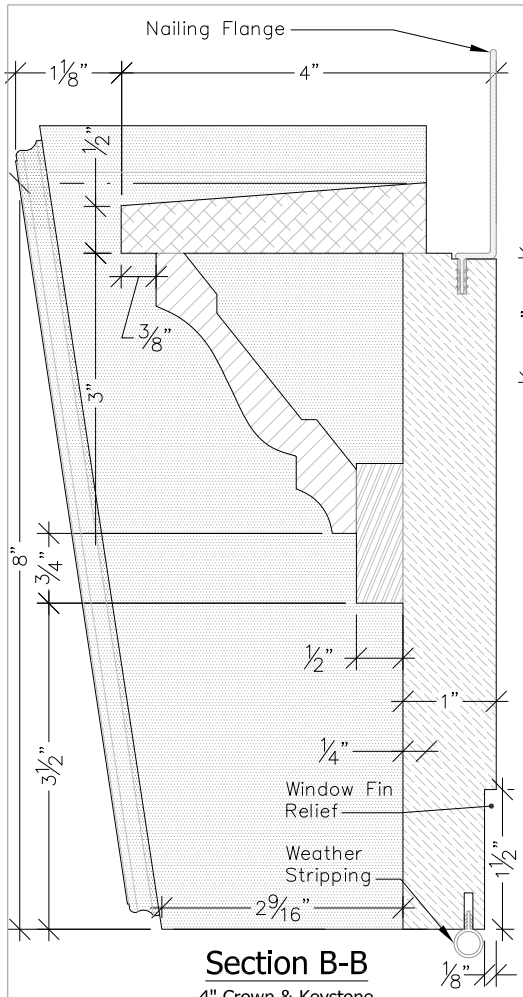

Section B-B
4" Crown & Keystone
6"=1'-0"

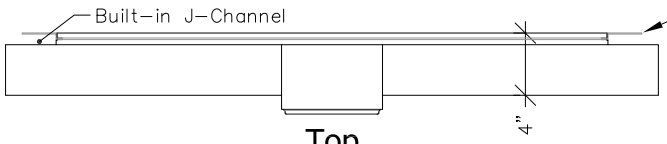

Top
1"=1'-0"

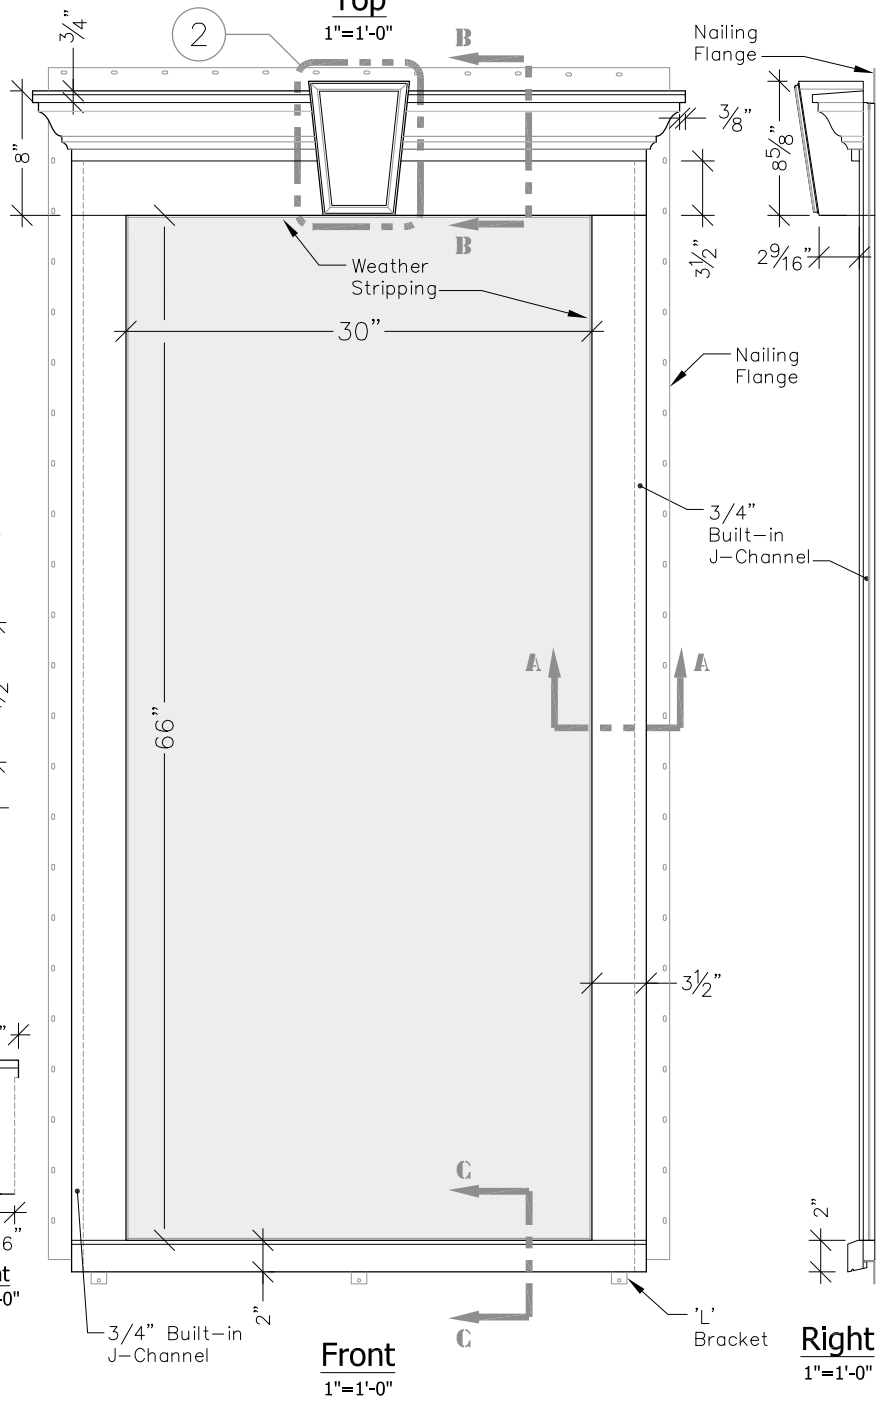

Front
1"=1'-0"

Right
1"=1'-0"

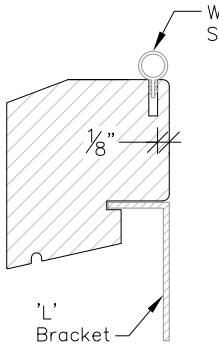

Section C-C
"Historic Sill"
6"=1'-0"

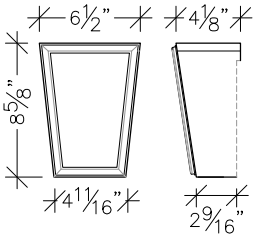

Front 1"=1'-0" Right 1"=1'-0"

Detail #2
Keystone

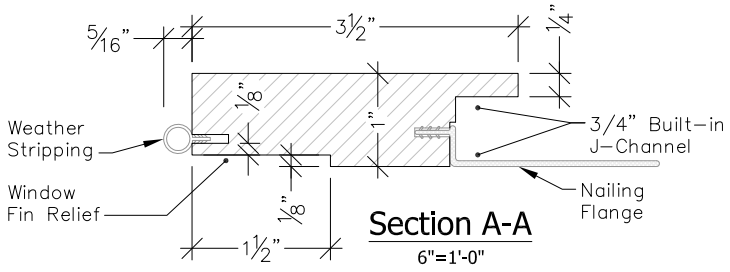

Section A-A
6"=1'-0"

Trim Solutions, LLC.
132 Main Street, P.O. Box 793
East Windsor, CT 06088
860.758.7900
trimsolutions.net

WS-10